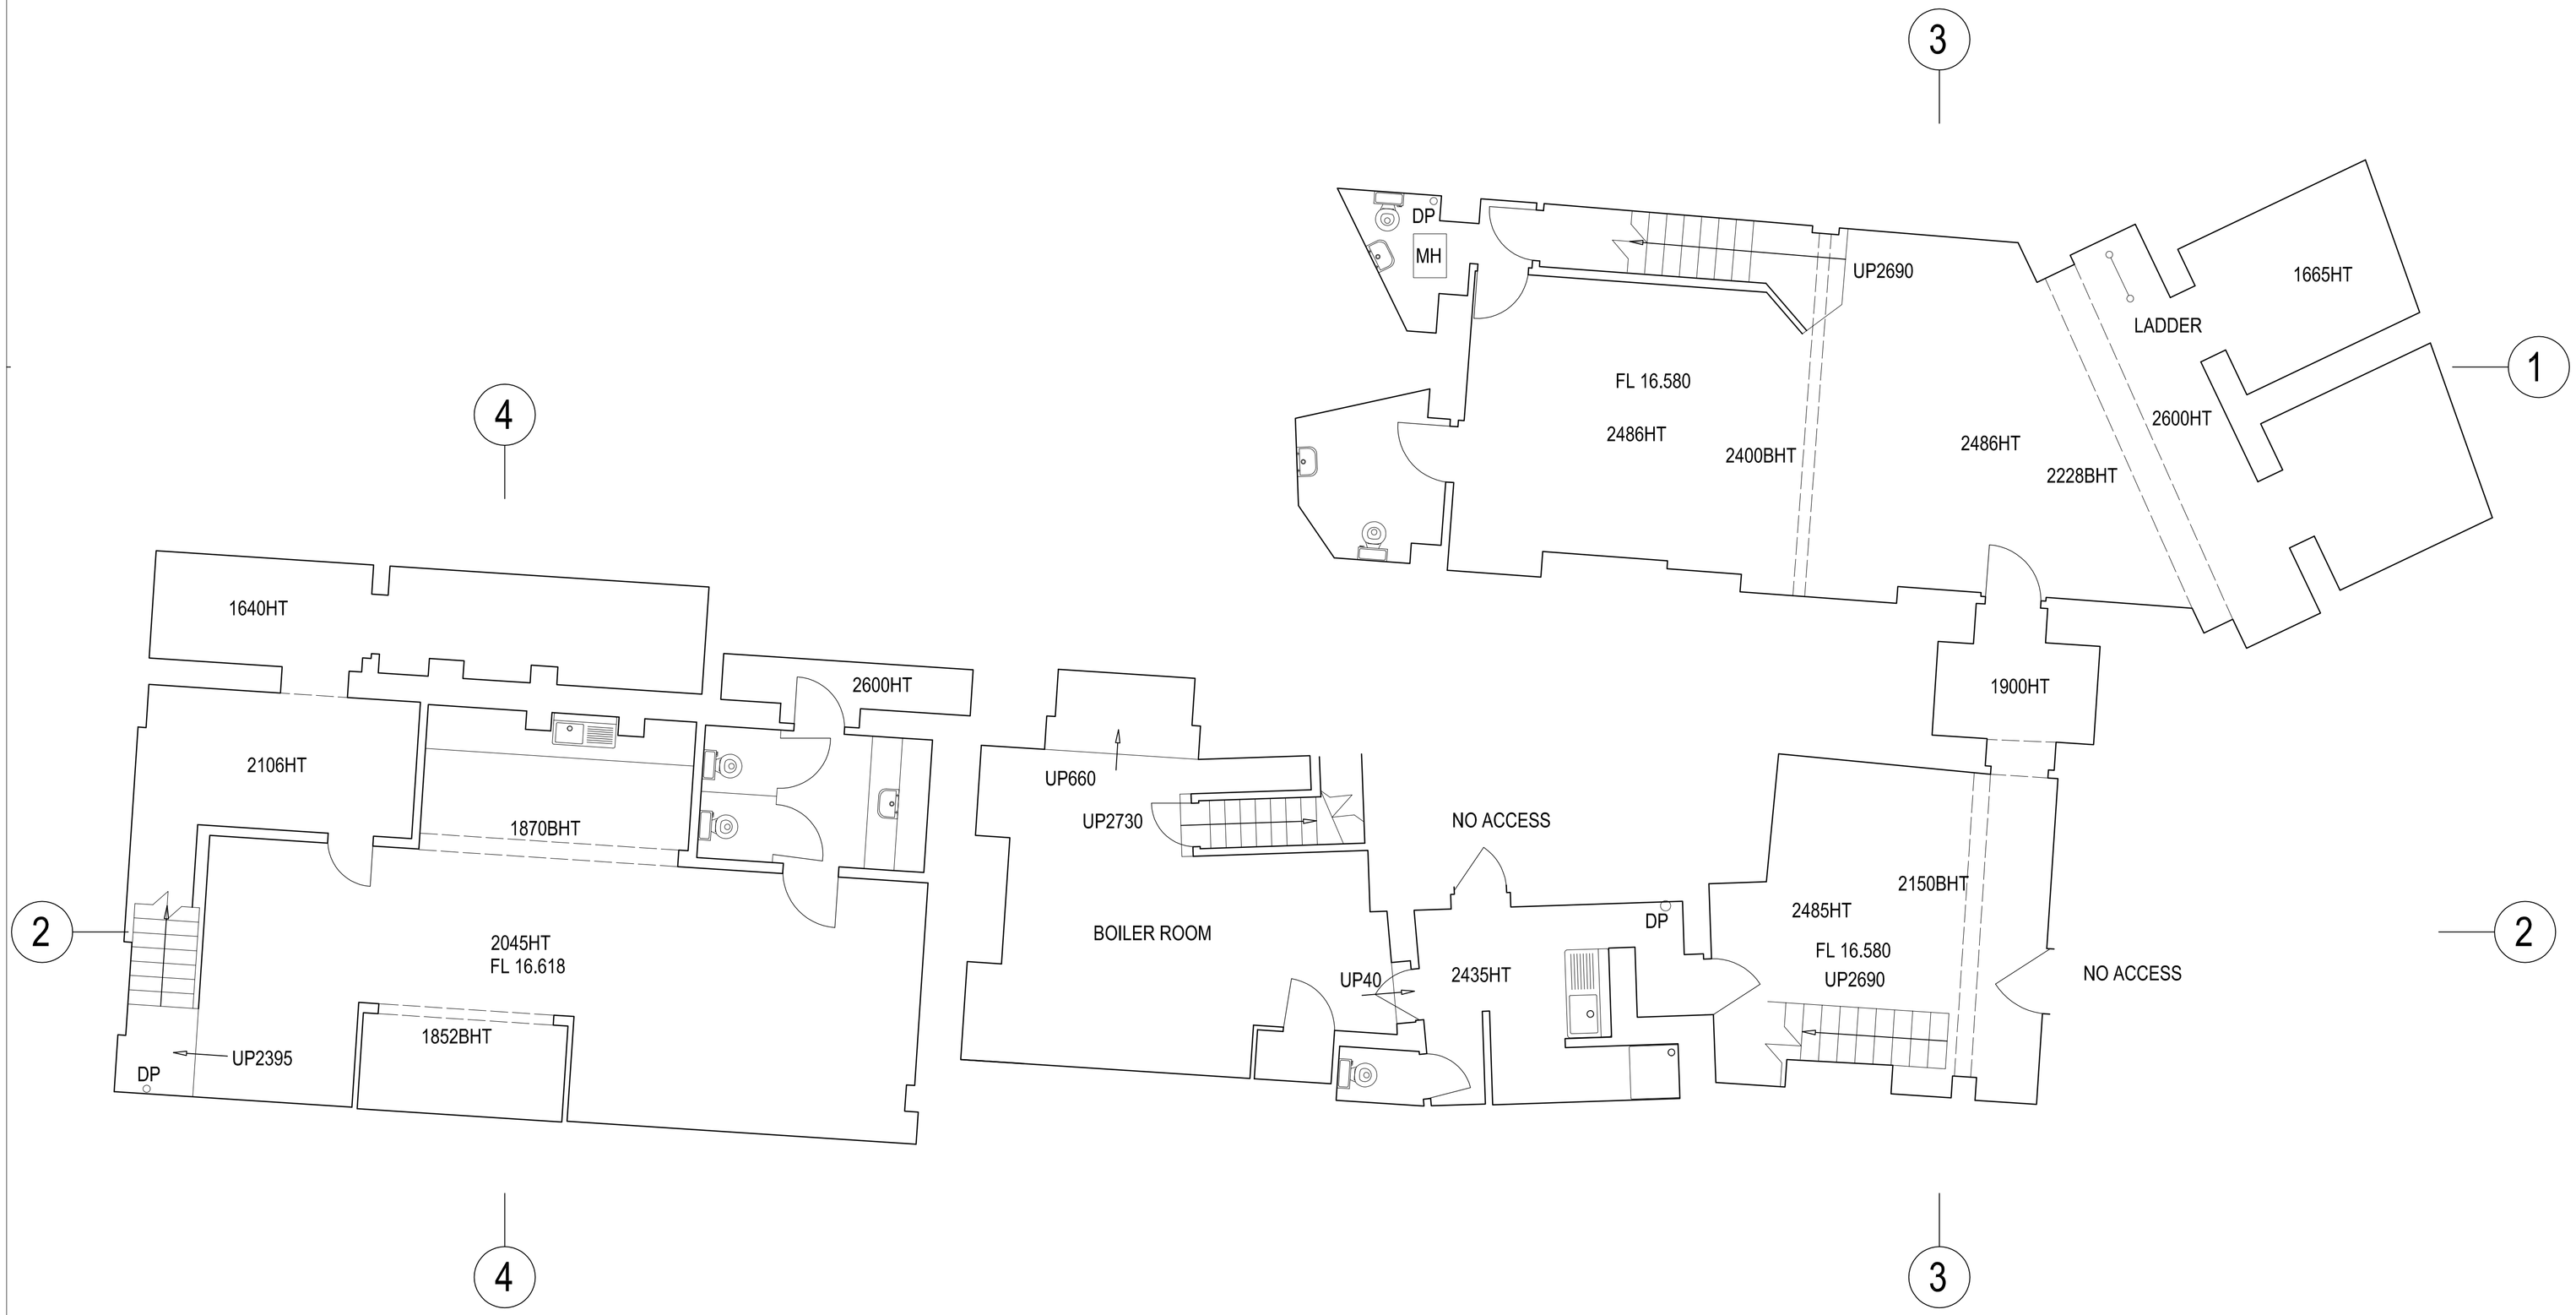

BASEMENT

N

Indicative

Drawn by:- JT Surveyed by:- JT Checked by:- TG

Date: April 2008

Scale:- 1:50

Drawing Number: ALS/50/01 Basement

Client: An Architect

Project: London W1

Surveyed By:-

ALS Ltd

Anglia Land Surveys

59b Thoroughfare,
Halesworth, Suffolk. IP19 8AR

Head Office: (01986) 873068
CAD Office: (01986) 874057
Fax: (01986) 872152
e-mail: mail@anglialandsurveys.com
Website: http://www.anglialandsurveys.com

ISO 9001 REGISTERED FIRM